Site Plan Inset 2

Parking Plan & Traffic Flow

- 50 total estimated parking spaces
- Entrances are over 20' wide
- Gravel Driveways and Parking areas
- Driveways are 20' wide with turnabouts
- Parking area alley over 20' wide
- Multiple turn abouts for Fire trucks or large vehicles
- Porta Potties and garbage located near parking and exits
- Guests enter South Gate to drop off or unload
- 10 space parking is accessed at South Gate
- Larger 40+ space parking is accessed at the North Gate
- Walking trails lead from North Gate parking back to the main camp area
- Emergency Access located at North Gate and South Gate entrances

Gravel Drive/pad/area

Walking Trails and Pathways

Main pedestrian walkway

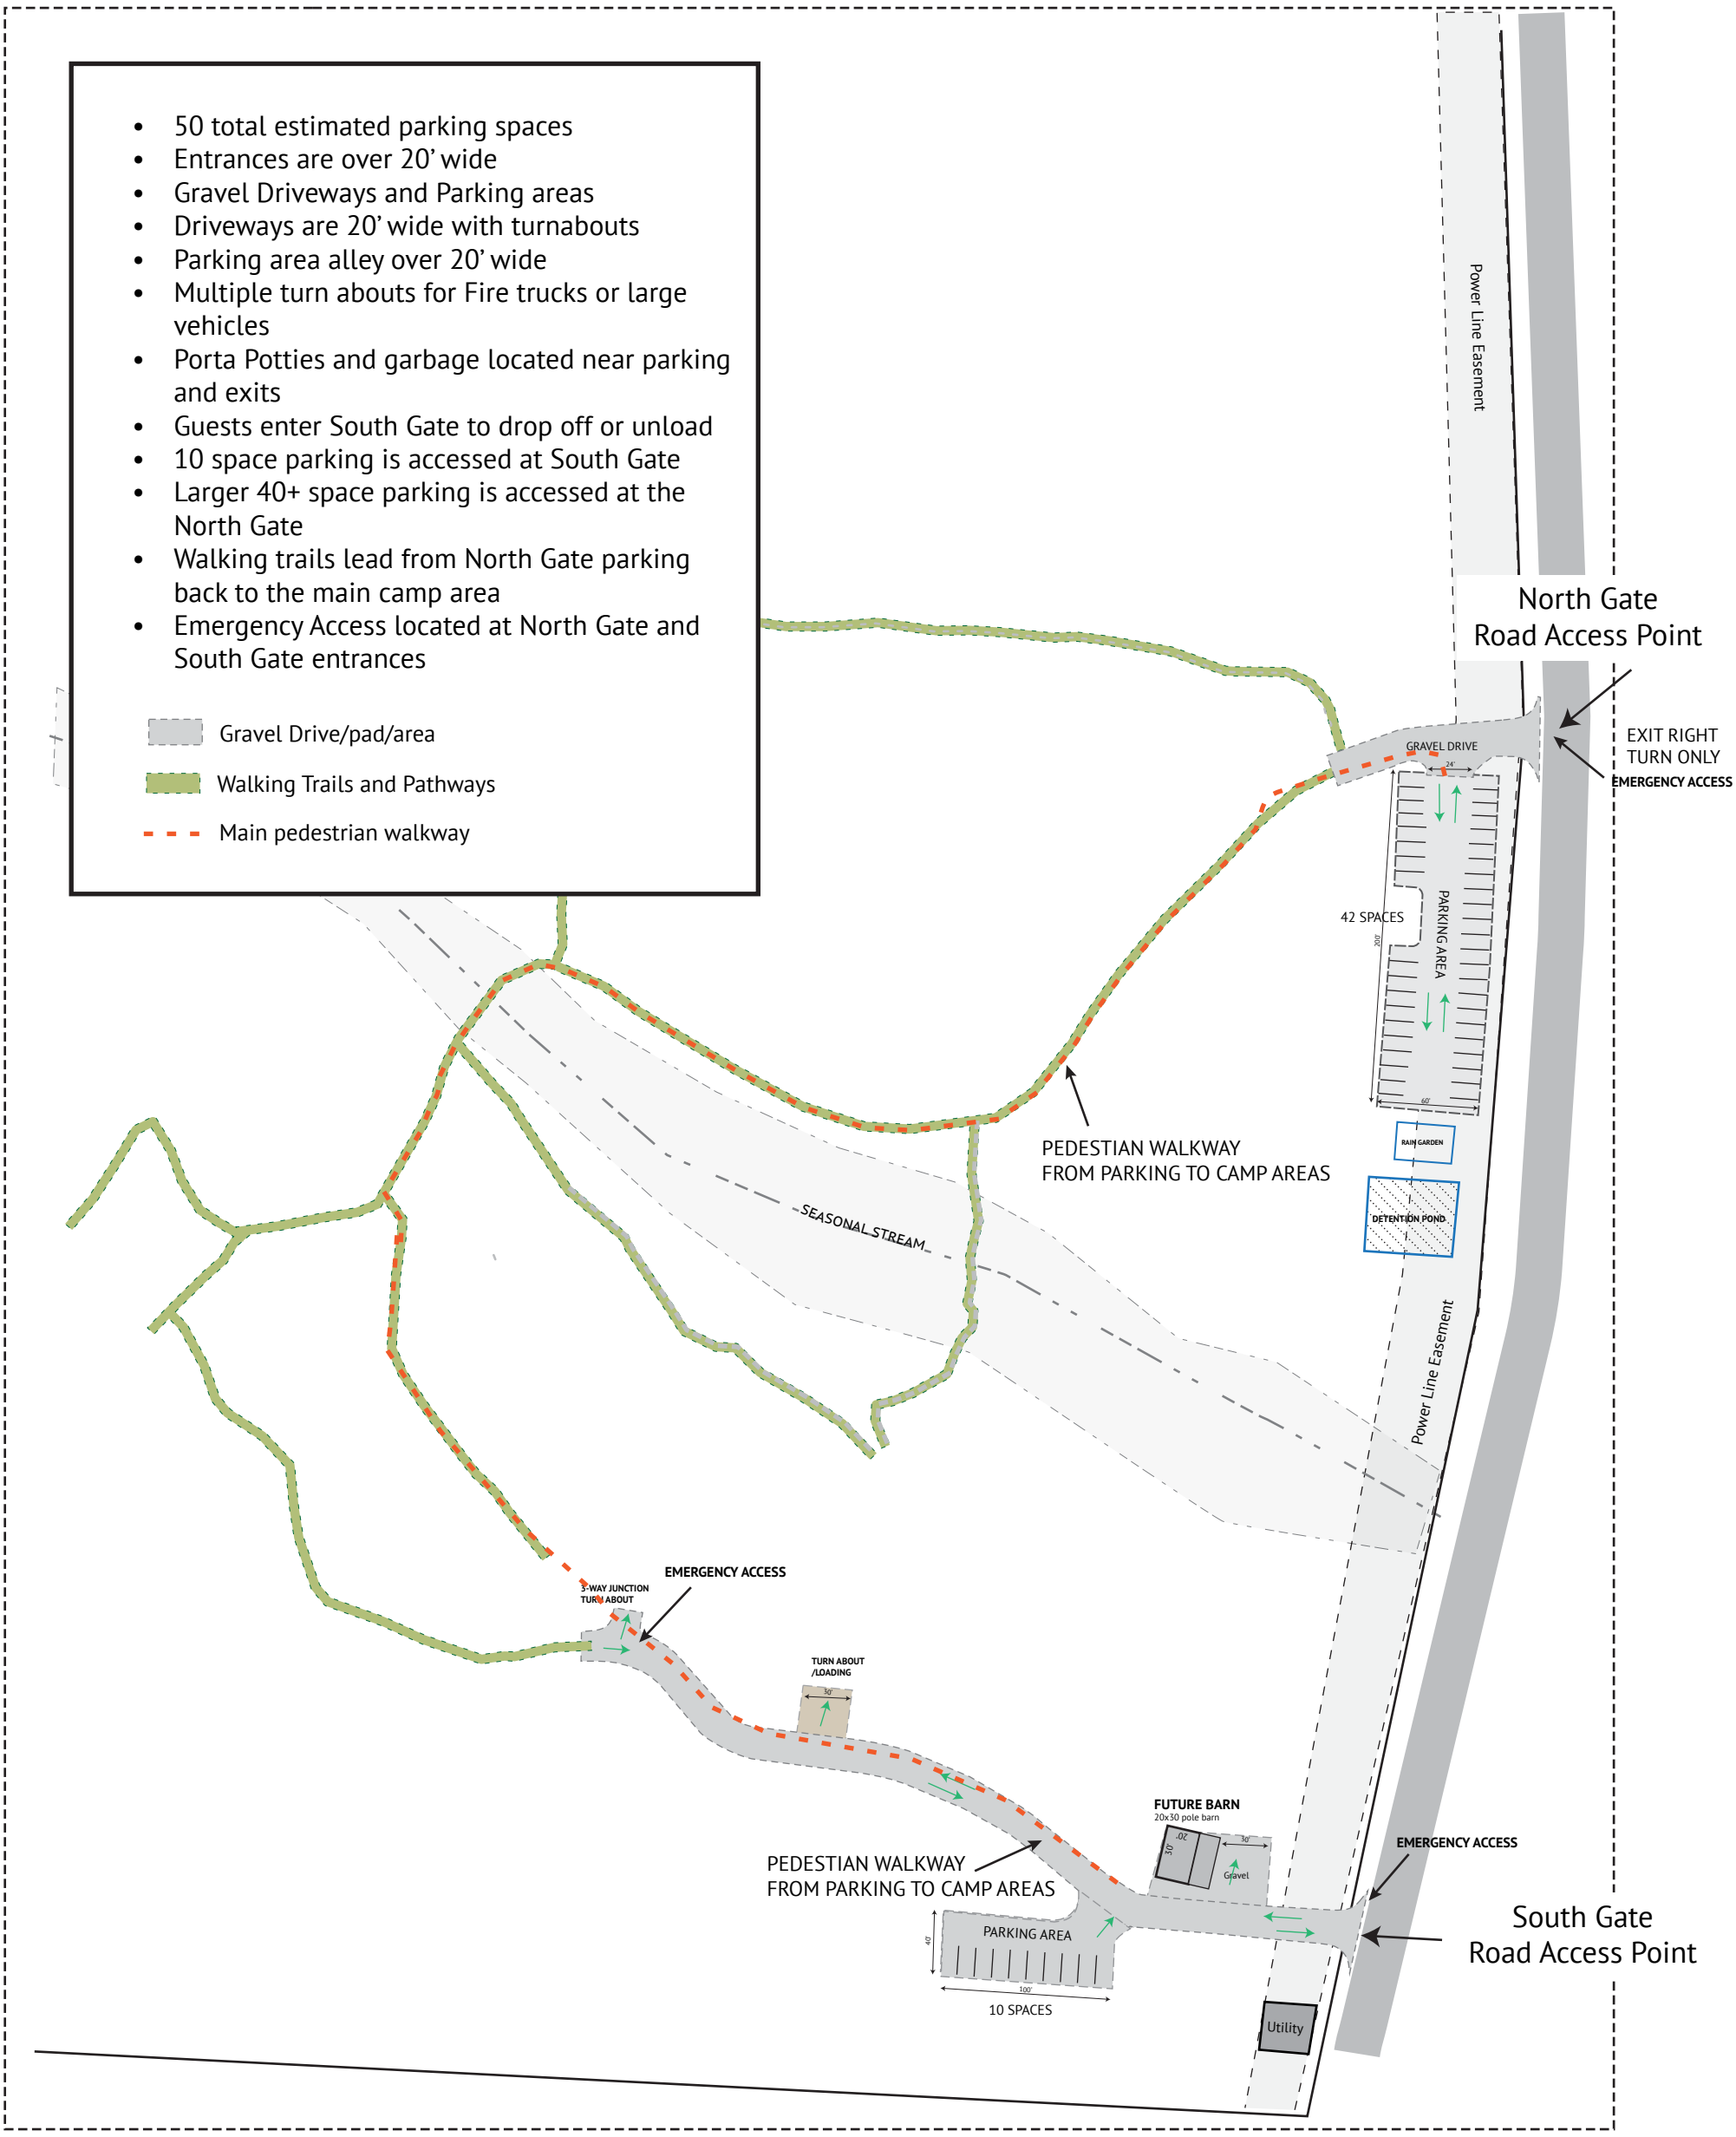

US Survey Feet

0 100 200 300 400 500 600

N

1" = 100'